FilmL.A., Inc.
6255 W Sunset Blvd, 12th Floor
Hollywood, CA 90028
t: (213)977-8600 - f: (213)977-8601
www.filmla.com

Summary Information

Permit No: F00152408 **Type of Permit:** FILMING **Release Date:** 06/04/2019

Production Company SUBSIDIARY OF AT&T HORIZON SCRIPTED TELEVISION INC.

Insured Company Name SUBSIDIARY OF AT&T HORIZON SCRIPTED TELEVISION INC.

Contact Phone No. 1 312-627-6317

Contact Phone No. 2

Fax Address 4000 WARNER BLVD. BLDG 131 BURBANK, California 91522

Production Title YOU SEASON 2

Type of Production TV Sitcom

Producer Wayne Carmona

Director Silver Tree

1st AD Jeffrey Schwartz

Production Manager Wayne Carmona

FilmL.A. Coordinator Cody Penwell

Location Manager Richard Dipatri
Primary Phone Mobile - 323-854-6934
Secondary Phone

Location Assistant n.a n.a
Primary Phone Mobile - 323-854-6934
Secondary Phone

Fees

Posting 1200	$276.00
Notification Charge	$170.00
FILMLA NON-REFUNDABLE FILM APPLICATION FEE	$685.00
LA CITY LANE AND STREET CLOSURE FEE	$312.00
LA CITY FIRE DEPARTMENT SPOT CHECK SURCHARGE	$85.00

Total Permit Fee $1,528.00

Number of Locations 1

NOT A PERMIT

Permit #F00152408

FilmL.A., Inc.
6255 W Sunset Blvd, 12th Floor
Hollywood, CA 90028
t: (213)977-8600 - f: (213)977-8601
www.filmla.com

Summary Information

Location

Permit Number	F00152408	**Location Manager**	Richard Dipatri
Production Company	SUBSIDIARY OF AT&T HORIZON SCR...	Primary Phone	Mobile - 323-854-6934
Insured Company	SUBSIDIARY OF AT&T HORIZON SCR...	Secondary Phone	
Production Title	YOU SEASON 2		

Location Address 1476 W 3rd St, Los Angeles, CA, 90017

Location Type Liquor Store

Film Dates 6/5/2019 - 6/5/2019 18:00 - 23:59 1 day

Open or Closed to the Public Closed

Generic Conditions

*Certain service and personnel fees required by jurisdictional agencies are not collected by FilmL.A. Any such fees must be paid directly to the appropriate agency, and a separate invoice will be provided to the permittee.
*LA CITY AND/OR LA COUNTY FIRE CHECKLIST ATTACHED TO FINAL PERMIT. THE PERMITTEE IS RESPONSIBLE FOR COMPLETING CHECKLIST PRIOR TO FILMING ACTIVITY AT THIS LOCATION. NON COMPLIANCE MAY RESULT IN ASSIGNMENT OF A FIRE OFFICER.
All closures impacting sidewalks must be implemented per WATCH manual, CA MUTCD TA-28 & TA-29
Community Survey Obtained
Equipment staging and vehicles may park on one side of the street only.
Must Maintain 5' Clearance on Sidewalks/Walkways
Must maintain local/emergency access
No cast or crew parking on area streets
No interference with merchant activity.
Number of uniformed officers listed on the permit is a minimum requirement. Permittee remains responsible for deploying a sufficient number of uniformed officers to provide traffic and crowd control to ensure the safety of the film crew and the public.
Traffic control must be done in accordance w/MUTCD
Traffic Officers Required
Uniformed officers shall have a copy of the film permit in their possession and are required to confirm that all traffic control signage devices are in place.

Please see attached documents
3rd btwn Witmer & Columbia SS Curb+1 - You.pdf
Agent_Letter-You.pdf

Equipment on Location

Type	Quantity
5 or 10 ton trucks	5
Cast/Crew vehicles	65
Catering Truck	1

Personnel on Location

Type	Quantity
Cast	5
Crew	65
Off-Duty/Retired LAPD Officer(s)	2

NOT A PERMIT

FilmL.A., Inc.
6255 W Sunset Blvd, 12th Floor
Hollywood, CA 90028
t: (213)977-8600 - f: (213)977-8601
www.filmla.com

Summary Information — Location

Permit Number F00152408
Production Company SUBSIDIARY OF AT&T HORIZON SCR...
Insured Company SUBSIDIARY OF AT&T HORIZON SCR...
Production Title YOU SEASON 2

Location Manager Richard Dipatri
Primary Phone Mobile - 323-854-6934
Secondary Phone

Cube Trucks	4	Spot Check	1
Generator	1		
Honey Wagons	1		
Motor Homes	1		
Stakebed Trucks	6		
Trailers	5		
Vans	4		

Filming Activities Equipment on property; Equipment on sidewalk, in curb lane & across street; Exterior Dialogue; Intermittent pedestrian control; Intermittent traffic control - 2 minute standard (except 0700-0900 hrs & 1500-1900 hrs); Ext. filming. Actor dialogue in front of liquor store.; ITC on 3rd (non rush); camera and equipment in curb lane and closure;

Jurisdiction **Political:** Los Angeles City - Council District 01 **Police:** Los Angeles Police Department **Fire:** Los Angeles City

Thomas Guide **Page:** 634 **Grid:** D3

Approvals

FILMLA. CLOSURES	Joshua Mingo
LOS ANGELES CITY DEPARTMENT OF PUBLIC WORKS	Cairo Hunter
LOS ANGELES CITY POLICE DEPARTMENT	Richard Priest

Parking

Base Camp
Location Type : Other Location
1201 5th Street, Los Angeles, 90017

Crew Parking
Location Type : Other Location
1201 5th Street, Los Angeles, 90017

Parking Notes
LACS

Posting "No Parking" signs E/S OF COLUMBIA AVE FROM 366 COLUMBIA AVE TO W. 3RD ST.
S/S OF W 3RD ST FROM COLUMBIA TO WITMER ST.

Approximate Footage 901 - 1200 **Log Number** 243146

Date(s) 6/5/2019 to 6/5/2019 **Time(s)** 16:00 to 22:00

Lane / Full Closure S/S CURB LANE 1: 3RD ST., COLUMBIA AVE. - WITMER ST.

Approximate Footage 0 - 300

NOT A PERMIT

FilmL.A., Inc.
6255 W Sunset Blvd, 12th Floor
Hollywood, CA 90028
t: (213)977-8600 - f: (213)977-8601
www.filmla.com

Summary Information — Location

Permit Number	F00152408	**Location Manager**	Richard Dipatri
Production Company	SUBSIDIARY OF AT&T HORIZON SCR...	Primary Phone	Mobile - 323-854-6934
Insured Company	SUBSIDIARY OF AT&T HORIZON SCR...	Secondary Phone	
Production Title	YOU SEASON 2		

Date(s) 6/5/2019 to 6/5/2019 **Time(s)** 19:00 to 23:59

NOT A PERMIT

Permit #F00152408

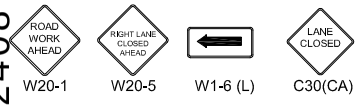

Ⓢ TRAFFIC SIGNAL

● TRAFFIC CONE

TYPE I W/ SIGN

FLASHING ARROW SIGN (FAS)

ALL TRAFFIC CONTROL WILL BE INSTALLED TO MEET OR EXCEED THE MUTCD AND WATCH REQUIREMENTS

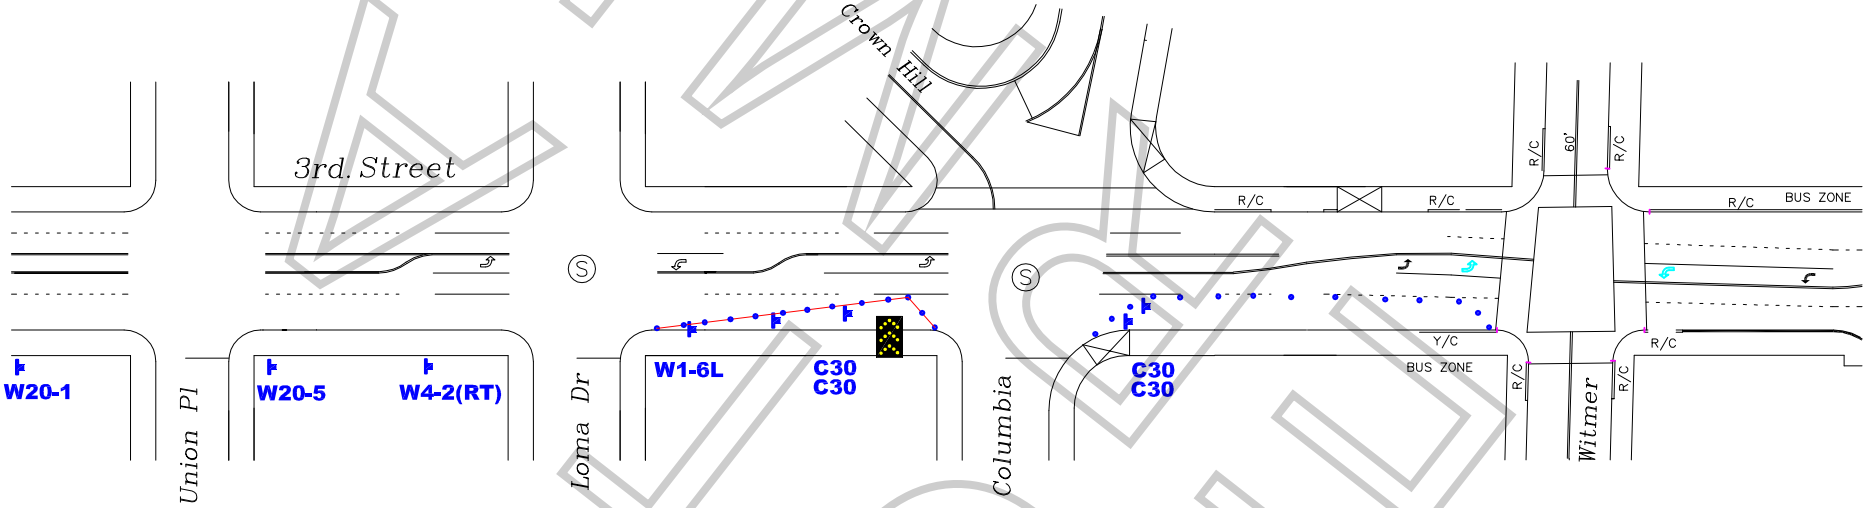

WORK ZONE TRAFFIC CONTROL PLAN GENERAL NOTES

1. DATE/TIME: 6-5-19 FROM 19:00 HOURS TO 23:59 HOURS.

2. ALL SIGNING, STRIPING, AND TRAFFIC CONTROL DEVICES SHALL CONFORM TO THE (CURRENT) STATE OF CALIFORNIA DEPARTMENT OF TRANSPORTATION (CALTRANS) STANDARD PLANS AND STANDARD SPECIFICATIONS, CALIFORNIA MUTCD, AND ANY ADDENDUMS THERETO, AND AS SHOWN ON THESE PLANS, SYMBOLS AND ABBREVIATIONS USED ARE SHOWN ON CALTRANS STANDARD PLANS.
3. THERE WILL BE NO INTERFERENCE WITH TRAFFIC SIGNALS OR CROSSWALKS.
4. CONES WILL BE 28" MINIMUM HEIGHT AND HAVE REFLECTORIZED SLEEVES FOR NIGHT WORK.
5. POLICE WILL DIRECT TRAFFIC IF NECESSARY.

TCP FOR: HORIZON: "YOU"

LOCATION: S/S CURB & ADJACENT - 3RD ST FROM WITMER ST TO COLUMBIA AVE LOS ANGELES, CALIFORNIA

CONTACT: MIKE WEBSTER
OFFICE# 323-579-1173
RICHARD DIPATRI
PH# 323-854-6934

JCL TRAFFIC SERVICES
(213) 622-9775
C31-CA Lic # 805357

DATE	REVISIONS	DRAFTER: MARIO MENJIVAR
		SCALE: N.T.S.
		FILM LA: CODY PENWELL

FINAL

Appointment of Stanley Production Services As Authorized Agent and Representative

I certify that I am a representative of Horizon Scripted Television ("Principal") and am authorized to enter into binding contractual agreements on its behalf. I further certify that I am authorized by Principal to appoint other representatives and agents for Principal and to give such representatives and agents authority to enter into and bind Principal to agreements relating to the issuance of and compliance with location film (e.g. theatrical, television, commercial and other motion. picture filming) and still photographic permits, including the permits themselves and any riders to such permits. Acting on behalf of Principal in my capacity as its authorized representative, I appoint Stanley Production Services and it employees and agents SPS as Principal's authorized representatives and agents to apply for location film (e.g. theatrical, television, commercial and other motion. picture filming) and still photographic permits on behalf of Principal through FilmLA, Inc. for any city, county or through any other jurisdictions where FilmLA, Inc. operates, to negotiate, discuss, accept, modify, agree to and bind Principal to the terms and conditions of such permits (including all restrictions and/or community guidelines applicable to any such permit); and to execute such permits on behalf of Principal. Principal understands, acknowledges and agrees that it (and/or its insurer) remains responsible and liable for all obligations imposed by or incidental to any permit or rider issued to Principal signed by any employee or agent of (including any coordinator, runner or messenger used by) SPS Principal further agrees to comply with the terms and conditions of any such permits and hereby appoint SPS as an authorized representative to facilitate compliance with such terms and conditions following issuance of any such permits and to enter into agreements for Principal with respect thereto. Any person, agency, entity, or organization (including FilmLA, Inc. and any city, county or other jurisdictions where FilmLA, Inc. operates) may rely upon this appointment and need not obtain further authorization for any act described herein. An original or faxed copy of this appointment shall be sufficient, and may be treated as an original for your purposes. The appointment may be revoked by Principal at any time in writing delivered to FilmLA, Inc., but in any case shall expire one (1) year from the date of execution set forth below.

I declare under penalty of perjury under the laws of the State of California that I am authorized to appoint SPS as agent for Principal, and based upon that authority I hereby appoin SPS as Principal's agent as set forth herein.

Date: 2/15/19

Richard DiPatri

Representative's Signature

Representative's Name (Please Print)

Locations

Representative's Title (Please Print)

Horizon Scripted Television

Name of Principal (i.e. company name) (Please Print)

Street: 3040 Treadwell Street
City: LA
State: CA
ZIP: 90065

Principal's Mailing Address (Please Print)

323-827-8542

Principal's Phone Number (Please Print)

Stanley Production Services

957 Woodlawn Dr
Thousand Oaks Ca 91360

NOT A PERMIT